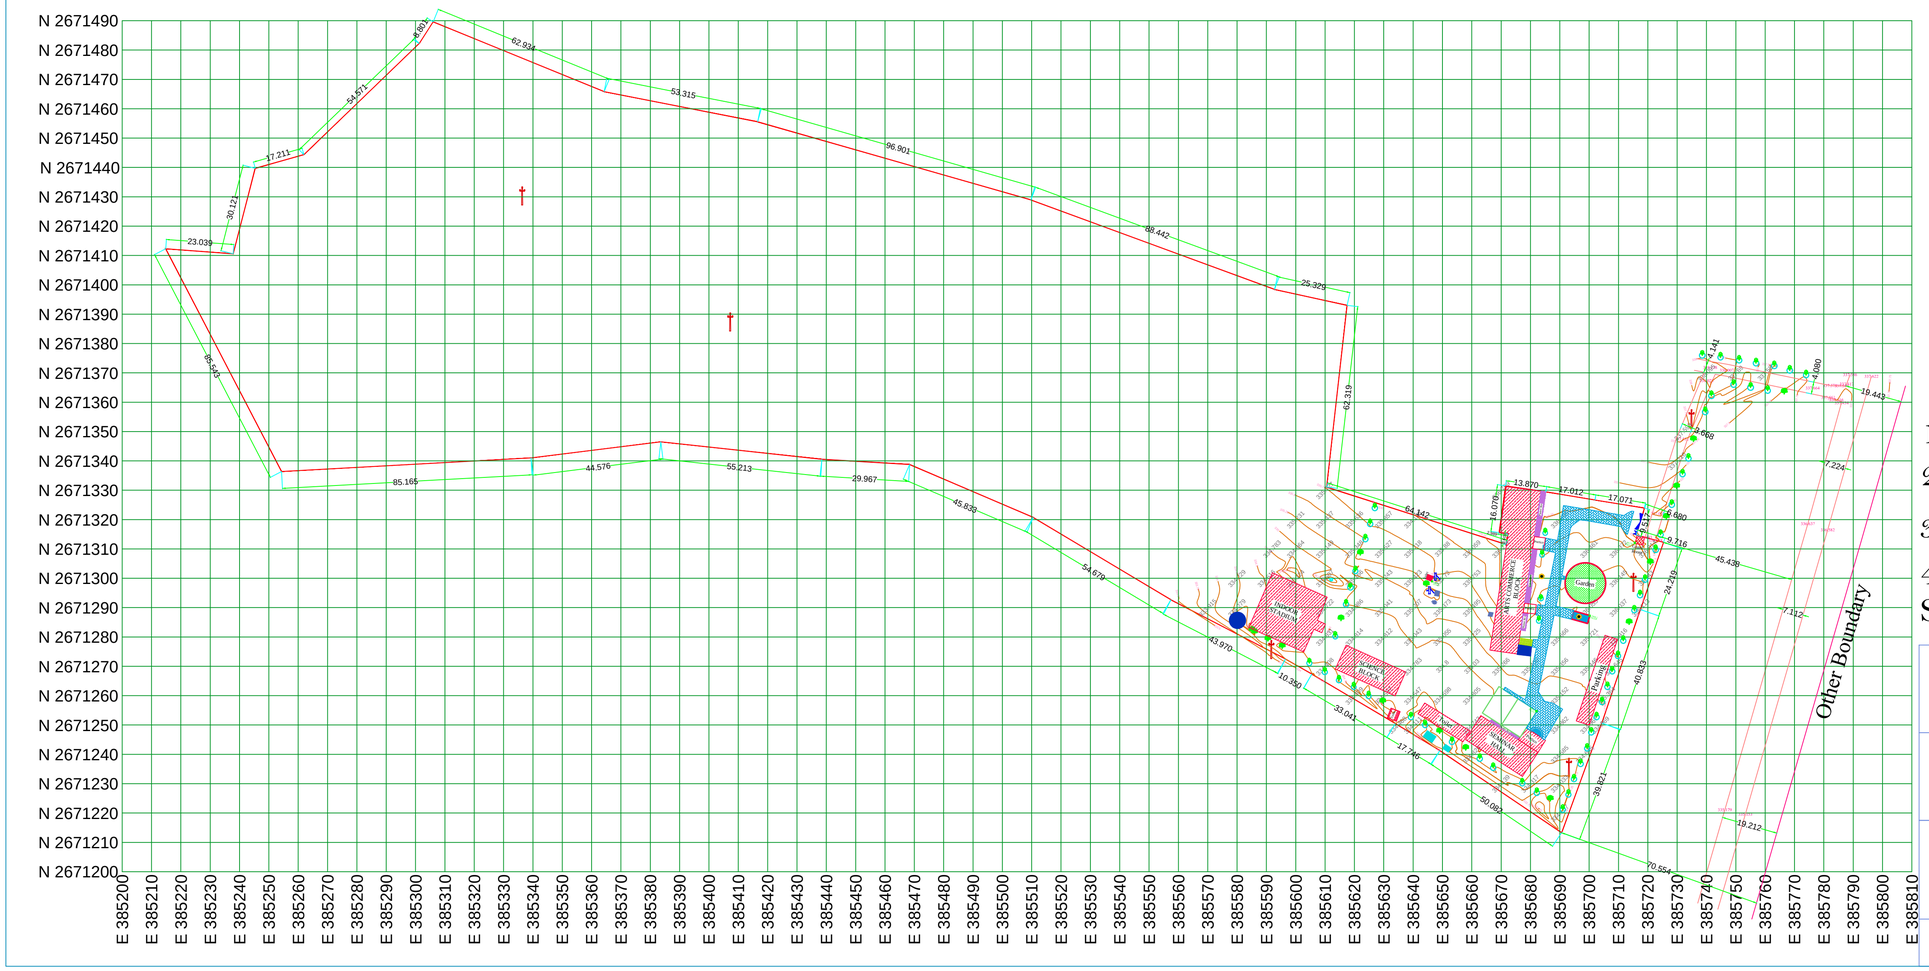

Legend

Description	Symbol
Boundary	
Road	
TBM	
EP	
Leval	338.181
Contour	
Bor Hole	
Existing	
GATE	
TREE	

Legend

Description	Symbol
Soak Pit	
Rain Water Harvesting	
Protective Brick Rings	
Planter Box	
Flag	
Hand Pump	
Stair	
Pathway	
Tank	

N
W E
S

NOTES

1. All Dimensions are in meter
2. All Level are in meter.
3. The Boundary Is Identify By Clint
4. Total Area of the Plot is 46275.91 Sq.Mts 11.435 Acre.

Process Agency:

Sariya Collage Sariya
Sariya,Giridih
Jharkhand

Vashnavi Consulting Engineer
424/B Ashok nagar, Road No. -6,
E-mail:- vaishnavi.consultingengineer@gmail.com
MOB-09304806239,9835995145

SITE Contour PLAN
For Proposed work
At,Sariya Collage Sariya
Dist-Giridih,STATE -Jharkhand

DRAWING SCALE	DATE
1:1	19-01-2026